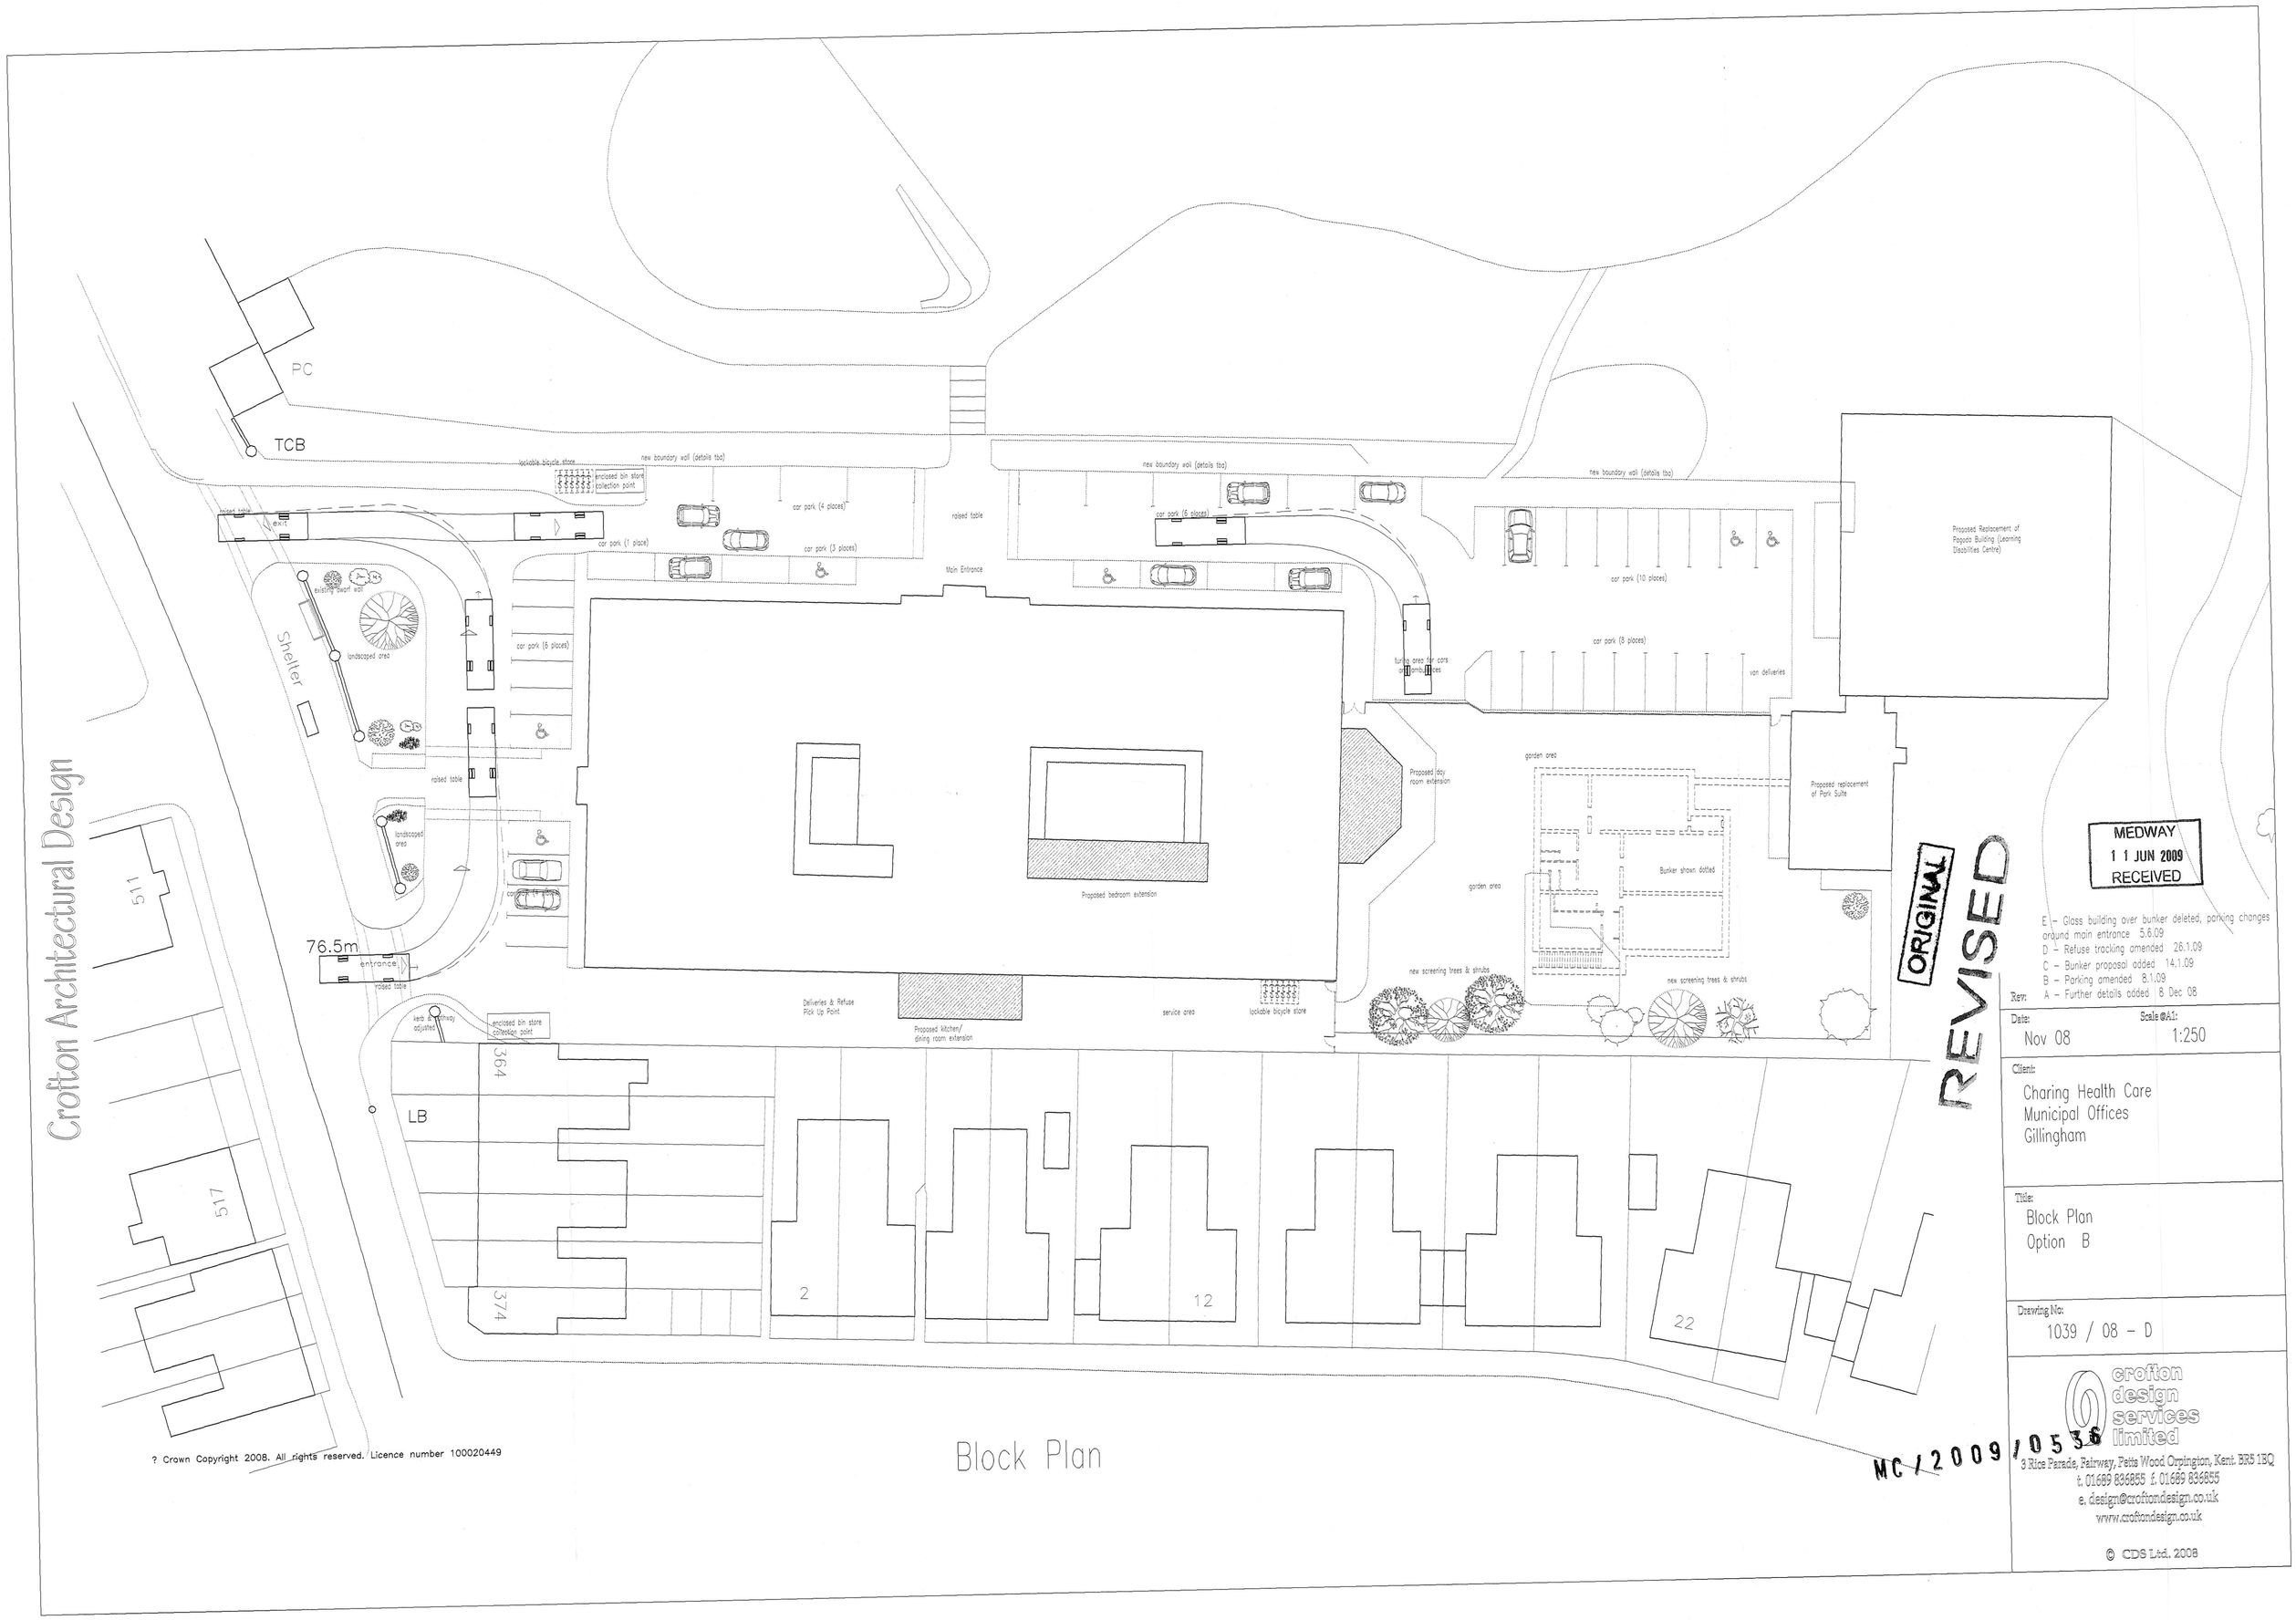

Crofton Architectural Design

ORIGINAL

REVISED

MEDWAY
1 1 JUN 2009
RECEIVED

E – Glass building over bunker deleted, parking changes around main entrance 5.6.09
D – Refuse tracking amended 26.1.09
C – Bunker proposal added 14.1.09
B – Parking amended 8.1.09
Rev: A – Further details added 8 Dec 08

Date: Nov 08

Scale @A1: 1:250

Client:
Charing Health Care
Municipal Offices
Gillingham

Title:
Block Plan
Option B

Drawing No:
1039 / 08 – D

crofton design services limited
3 Rice Parade, Fairway, Petts Wood Orpington, Kent. BR5 1BQ
t. 01689 836855 f. 01689 836855
e. design@croftondesign.co.uk
www.croftondesign.co.uk

© CDS Ltd. 2008

? Crown Copyright 2008. All rights reserved. Licence number 100020449

Block Plan

MC / 2009 / 0536